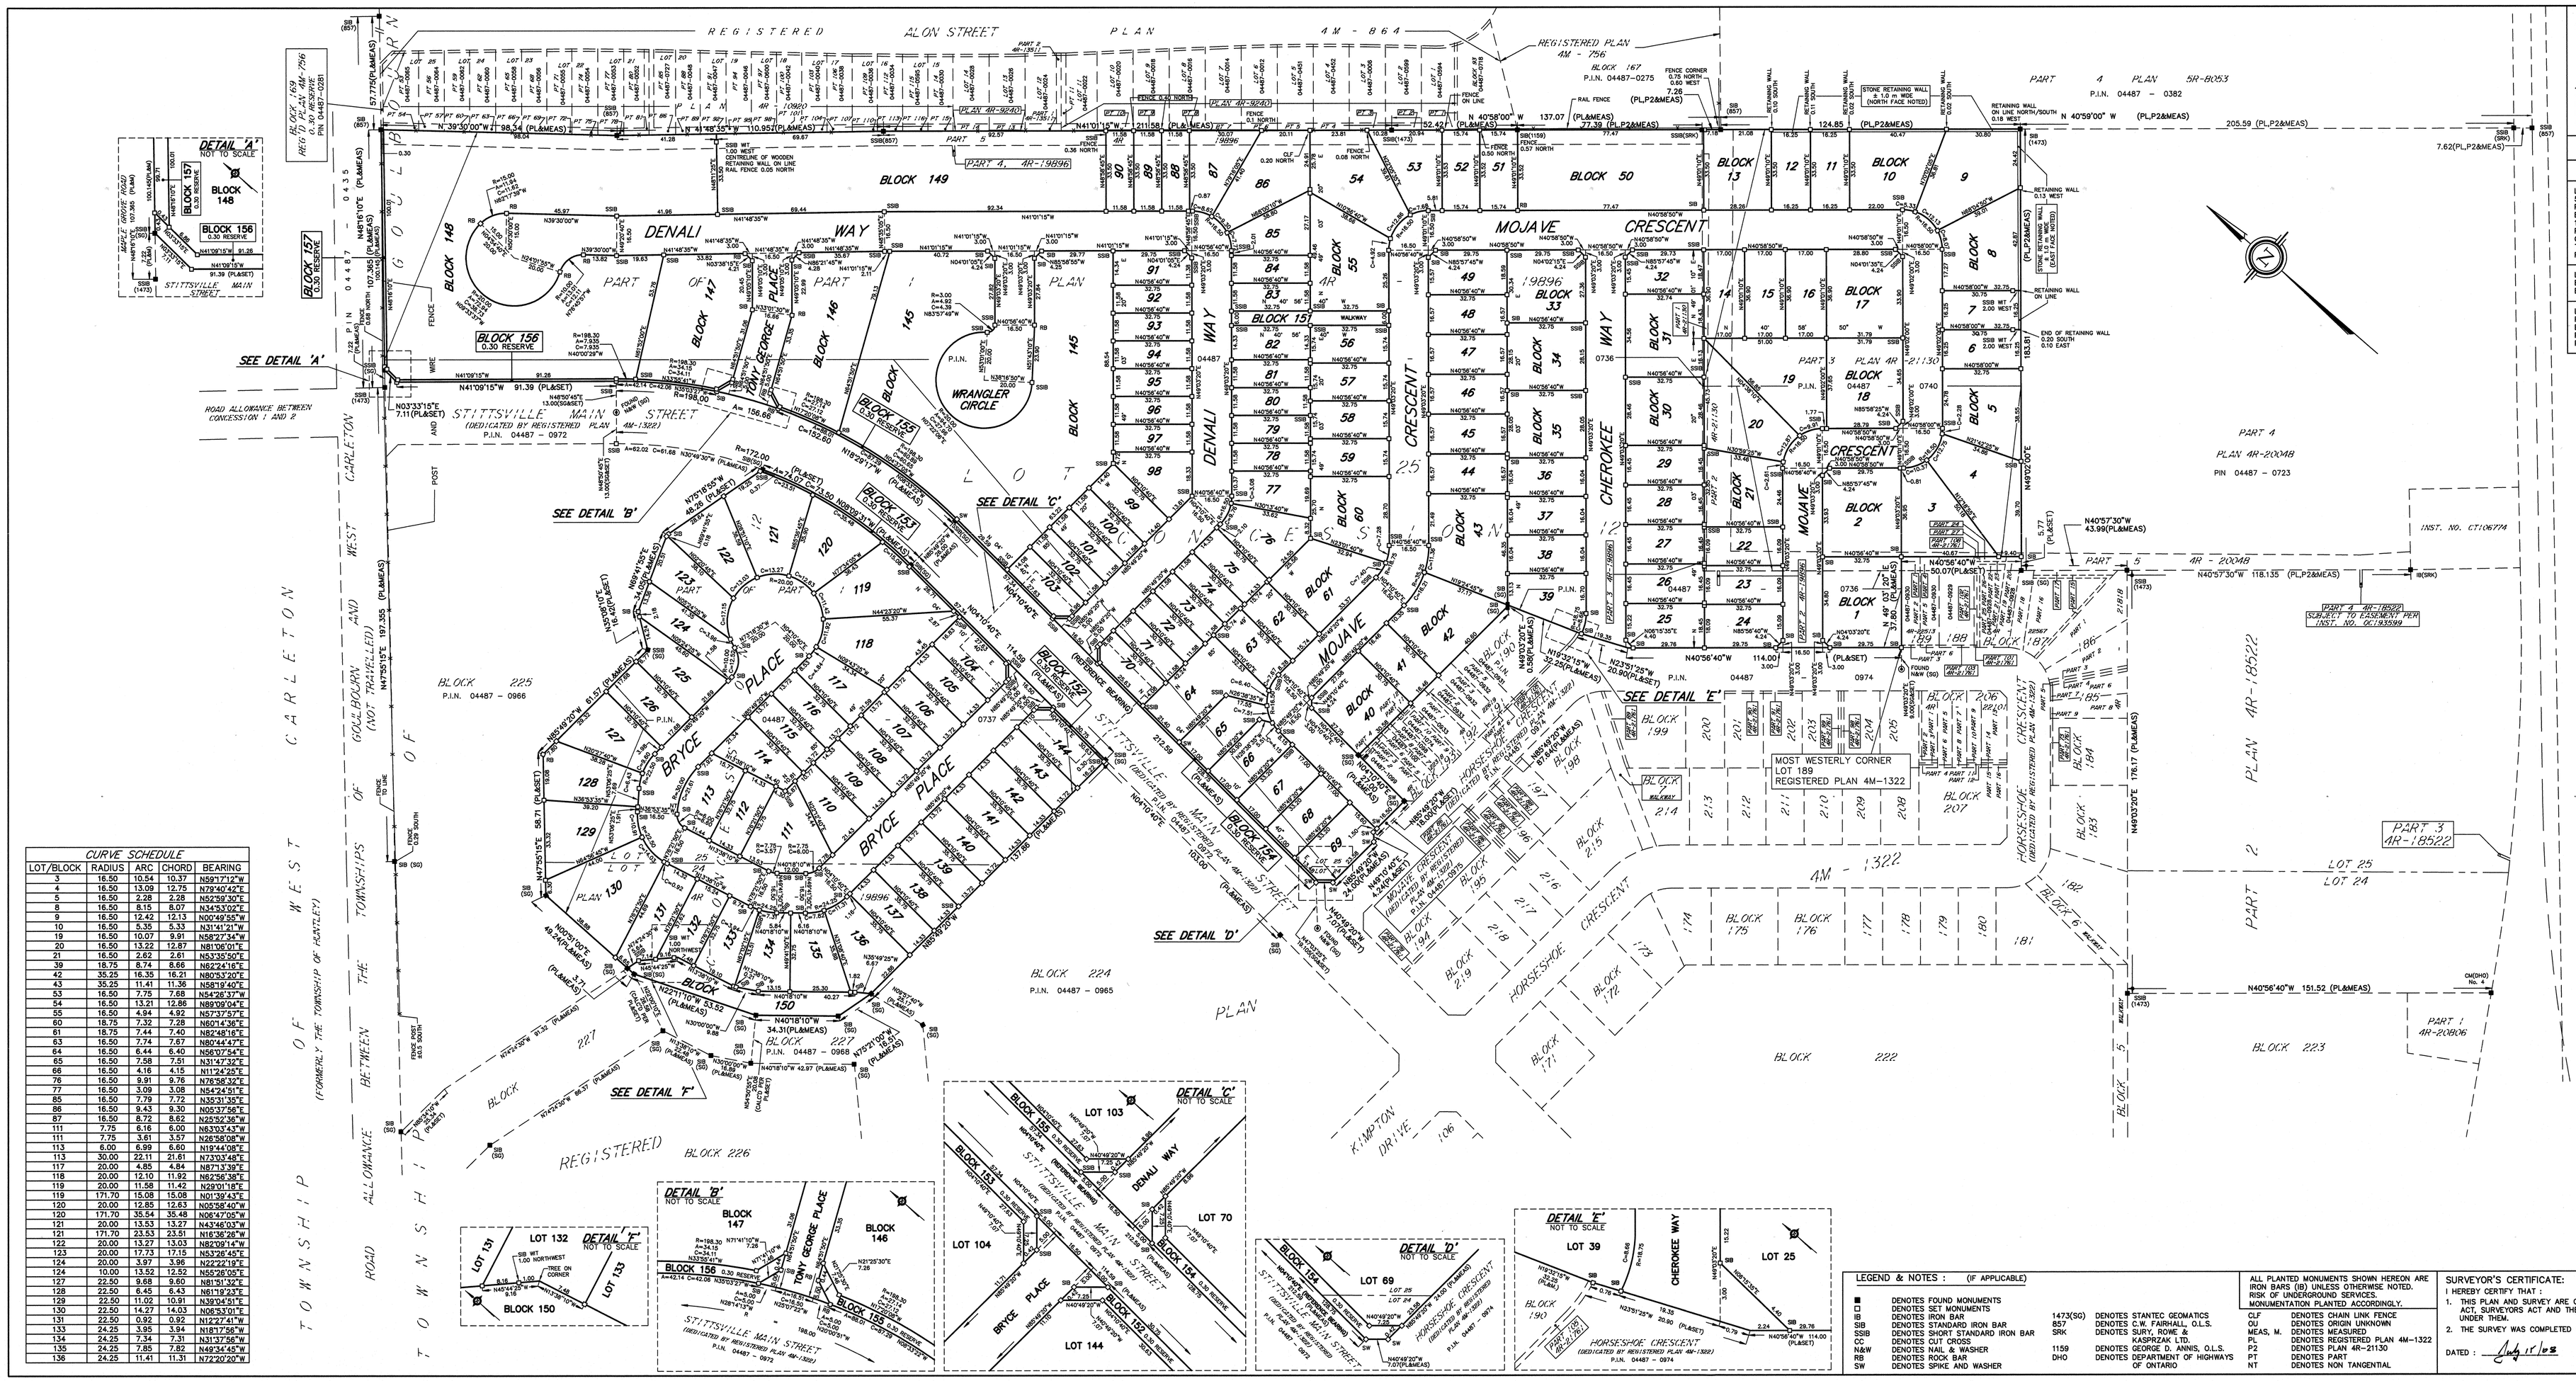
REGISTERED PLAN 4M - 864
ALON STREET
REGISTERED PLAN 4M - 756
DENALI WAY
MOJAVE CRESCENT
CHEROKEE WAY
BRYCE PLACE
TONY GEORGE PLACE
WRANGLER CIRCLE
STITTSVILLE MAIN STREET
HORSESHOE CRESCENT
KAMPTON DRIVE
CARLETON WEST
TOWNSHIP OF GOULBOURN
(FORMERLY THE TOWNSHIPS OF HUNTLEY)
ROAD ALLOWANCE BETWEEN CONCESSION I AND II
SEE DETAIL 'A'
SEE DETAIL 'B'
SEE DETAIL 'C'
SEE DETAIL 'D'
SEE DETAIL 'E'
SEE DETAIL 'F'
MOST WESTERLY CORNER LOT 189 REGISTERED PLAN 4M-1322
BLOCK 156 0.30 RESERVE
BLOCK 157 0.30 RESERVE
BLOCK 152 0.30 RESERVE
BLOCK 153 0.30 RESERVE
BLOCK 154 0.30 RESERVE
BLOCK 155 0.30 RESERVE
BLOCK 225 P.I.N. 04487 - 0966
BLOCK 224 P.I.N. 04487 - 0965
BLOCK 223
BLOCK 222
BLOCK 226
PART 1 4R-20896
PART 2 PLAN AR-18522
PART 3 AR-18522
PART 4 PLAN 4R-20048
PART 5 4R - 20048
PART 4 5R-8053
PART 3 PLAN 4R
INST. NO. CT106774
DETAIL 'A' NOT TO SCALE
DETAIL 'B' NOT TO SCALE
DETAIL 'C' NOT TO SCALE
DETAIL 'D' NOT TO SCALE
DETAIL 'E' NOT TO SCALE
DETAIL 'F' NOT TO SCALE
LOT 132 DETAIL 'F' NOT TO SCALE
LOT 131
LOT 133
BLOCK 150
BLOCK 147
BLOCK 146
BLOCK 156
BLOCK 157
BLOCK 154
BLOCK 155
LOT 103
LOT 104
LOT 144
LOT 70
LOT 69
LOT 39
LOT 25
BLOCK 149
BLOCK 148
BLOCK 150
BLOCK 151
BLOCK 152
BLOCK 153
BLOCK 154
BLOCK 155
BLOCK 156
BLOCK 157
BLOCK 207
BLOCK 214
BLOCK 199
BLOCK 188
BLOCK 185
BLOCK 171
BLOCK 175
BLOCK 176
BLOCK 179
BLOCK 180
BLOCK 181
BLOCK 190
BLOCK 191
BLOCK 192
BLOCK 193
BLOCK 194
BLOCK 195
BLOCK 196
BLOCK 197
BLOCK 198
BLOCK 200
BLOCK 201
BLOCK 202
BLOCK 203
BLOCK 204
BLOCK 205
BLOCK 206
BLOCK 208
BLOCK 209
BLOCK 210
BLOCK 211
BLOCK 212
BLOCK 213
BLOCK 215
BLOCK 216
BLOCK 217
BLOCK 218
BLOCK 219
BLOCK 220
BLOCK 221
BLOCK 227
